

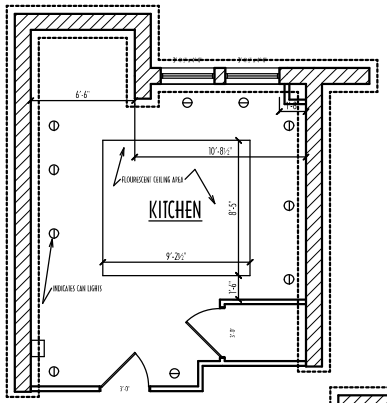


REFLECTIVE CEILING PLAN

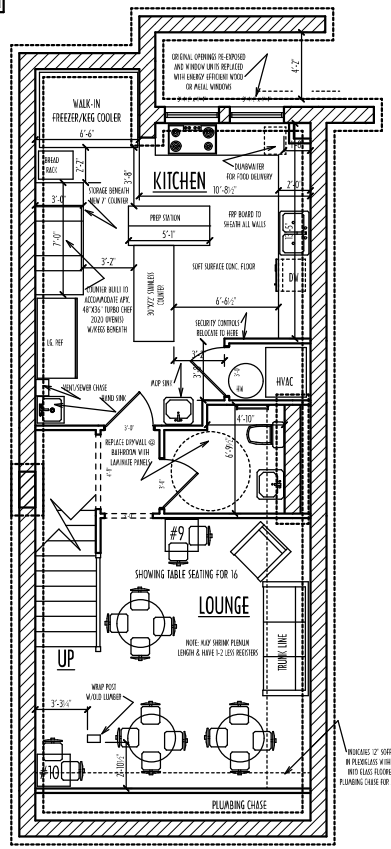

PROPOSED BASEMENT PLAN


SCALE: 1/4" = 1'-0"

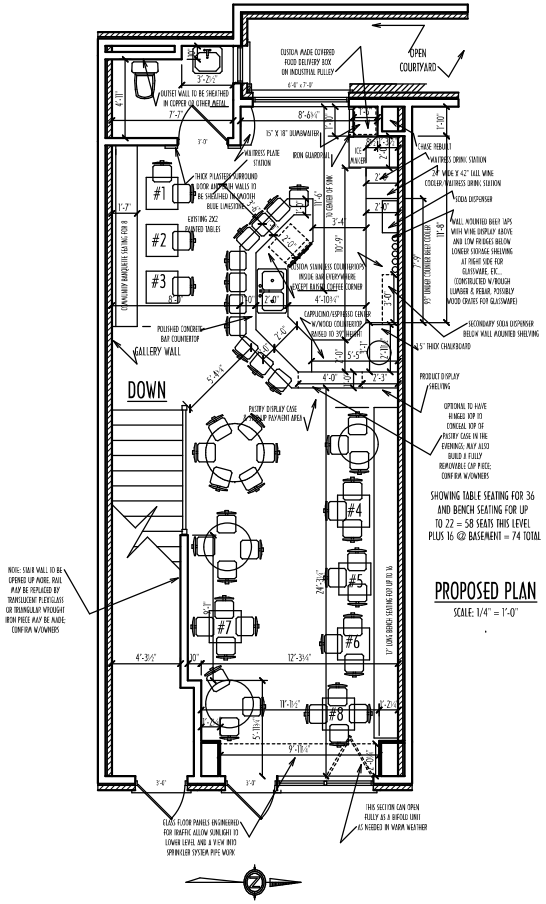

PROPOSED PLAN


SCALE: 1/4" = 1'-0"

PROPOSED RENOVATION FOR NEW "LIMESTONE BLUE" RESTAURANT

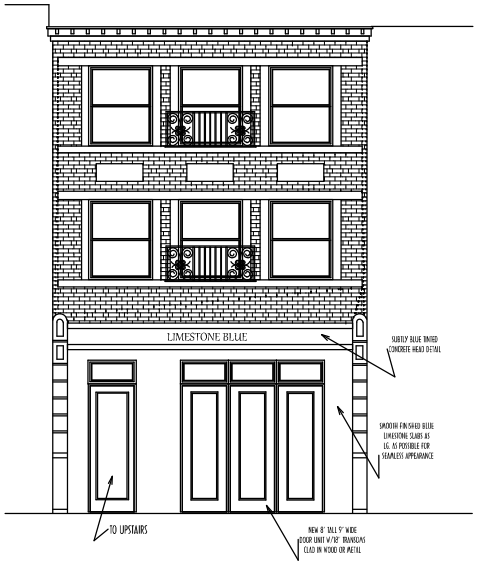

PROPOSED FRONT ELEVATION

SCALE: 1/4" = 1'-0"

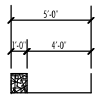

GRAPHIC SCALE

PROJECT:

133 N. LIMESTONE ST.
LEXINGTON, KY. 40507

FOOTAGE INFORMATION:	
MAIN FLOOR FINISHED AREA:	892 SF
BASEMENT FINISHED AREA:	917 SF
TOTAL FINISHED AREA:	1809 SF

LIMESTONE BLUE

G & E HOSPITALITY, LLC

*CONFIRM ALL DIMENSIONS ON SITE PRIOR TO CONSTRUCTION. PLANS MAY NOT REFLECT DISCREPANCIES IN RENOVATION PROJECTS DUE TO UNKNOWN BUILDING SITUING.

*PLANS DRAWN PRIOR TO PRODUCT SELECTIONS. SEE MANUFACTURERS SPECIFICATIONS FOR TRUE PRODUCT MEASUREMENTS (EX. ROUGH OPENINGS, FIRE BOXES, ETC...)

*IT IS THE RESPONSIBILITY OF THE BUILDING CONTRACTOR TO ENSURE THAT PLANS MEET OR EXCEED ALL LOCAL BUILDING CODES AND ORDINANCES/RESTRICTIONS, AS WELL AS IN MOST CASES VERIFY ALL PREEXISTING SITE CONDITIONS.

*ALTERATIONS TO THIS SET OF PLANS SHOULD ONLY BE ATTEMPTED BY A LICENCED ENGINEER, ARCHITECT, OR QUALIFIED BUILDING DESIGNER. PLANS MAY REQUIRE ADDITIONAL STRUCTURAL OR OTHER ENGINEERING.

*UNLESS OTHERWISE SPECIFIED HERE, ONLY THE PERSONS OR COMPANIES (OR COMPANY REPRESENTATIVES) WHOSE NAMES APPEAR IN THE TITLE BLOCK HAVE PERMISSION TO DUPLICATE THIS SET OF PLANS WITHOUT PERMISSION FROM SAID PARTIES.

PLANS DESIGNED BY:
AVERY BUCKMAN
(859)352-5364 OR averyabuckman@gmail.com

DATE DRAWN: 8/10/2012
REVISIONS: 8/24/2012
9/11/2012
9/16/2012

SHEET:

A-2