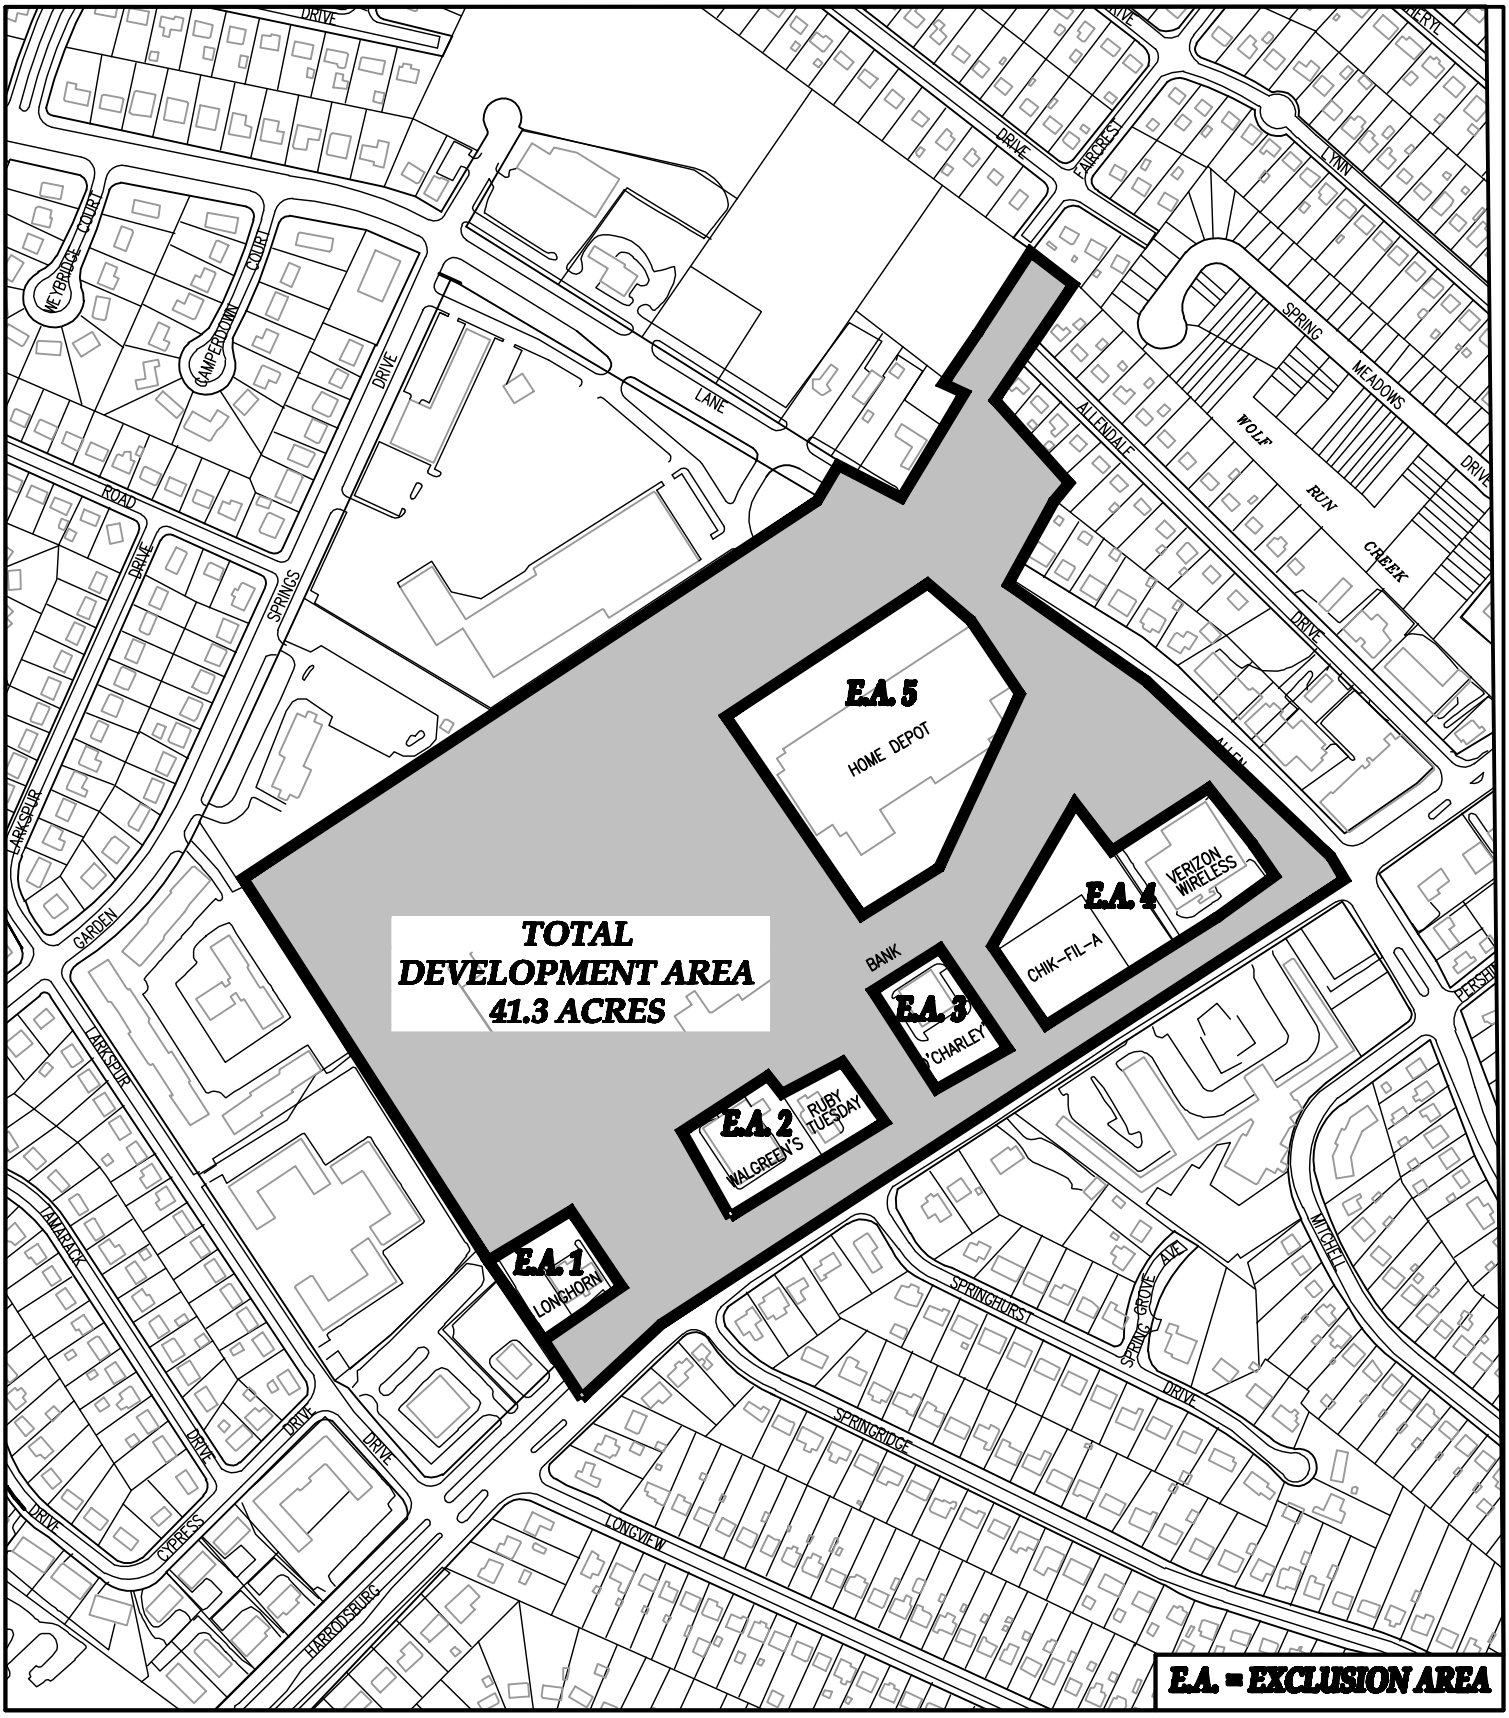

DEVELOPMENT AREA – 41.3 ACRES

Sherman·Carter·Barnhart PSC

ARCHITECTURE • INTERIORS • LANDSCAPE ARCHITECTURE • CIVIL ENGINEERING

2405 HARRODSBURG ROAD • LEXINGTON, KY 40505-3329 • PHONE: 859.224.1351 • FAX: 859.224.8446

DATE 02/08/10	PROJECT NO. 0988
DRAWN	SCALE: 1"=400'
PROJECT NAME	TURFLAND MALL REDEVELOPMENT
PROJECT LOCATION	LEXINGTON, KY