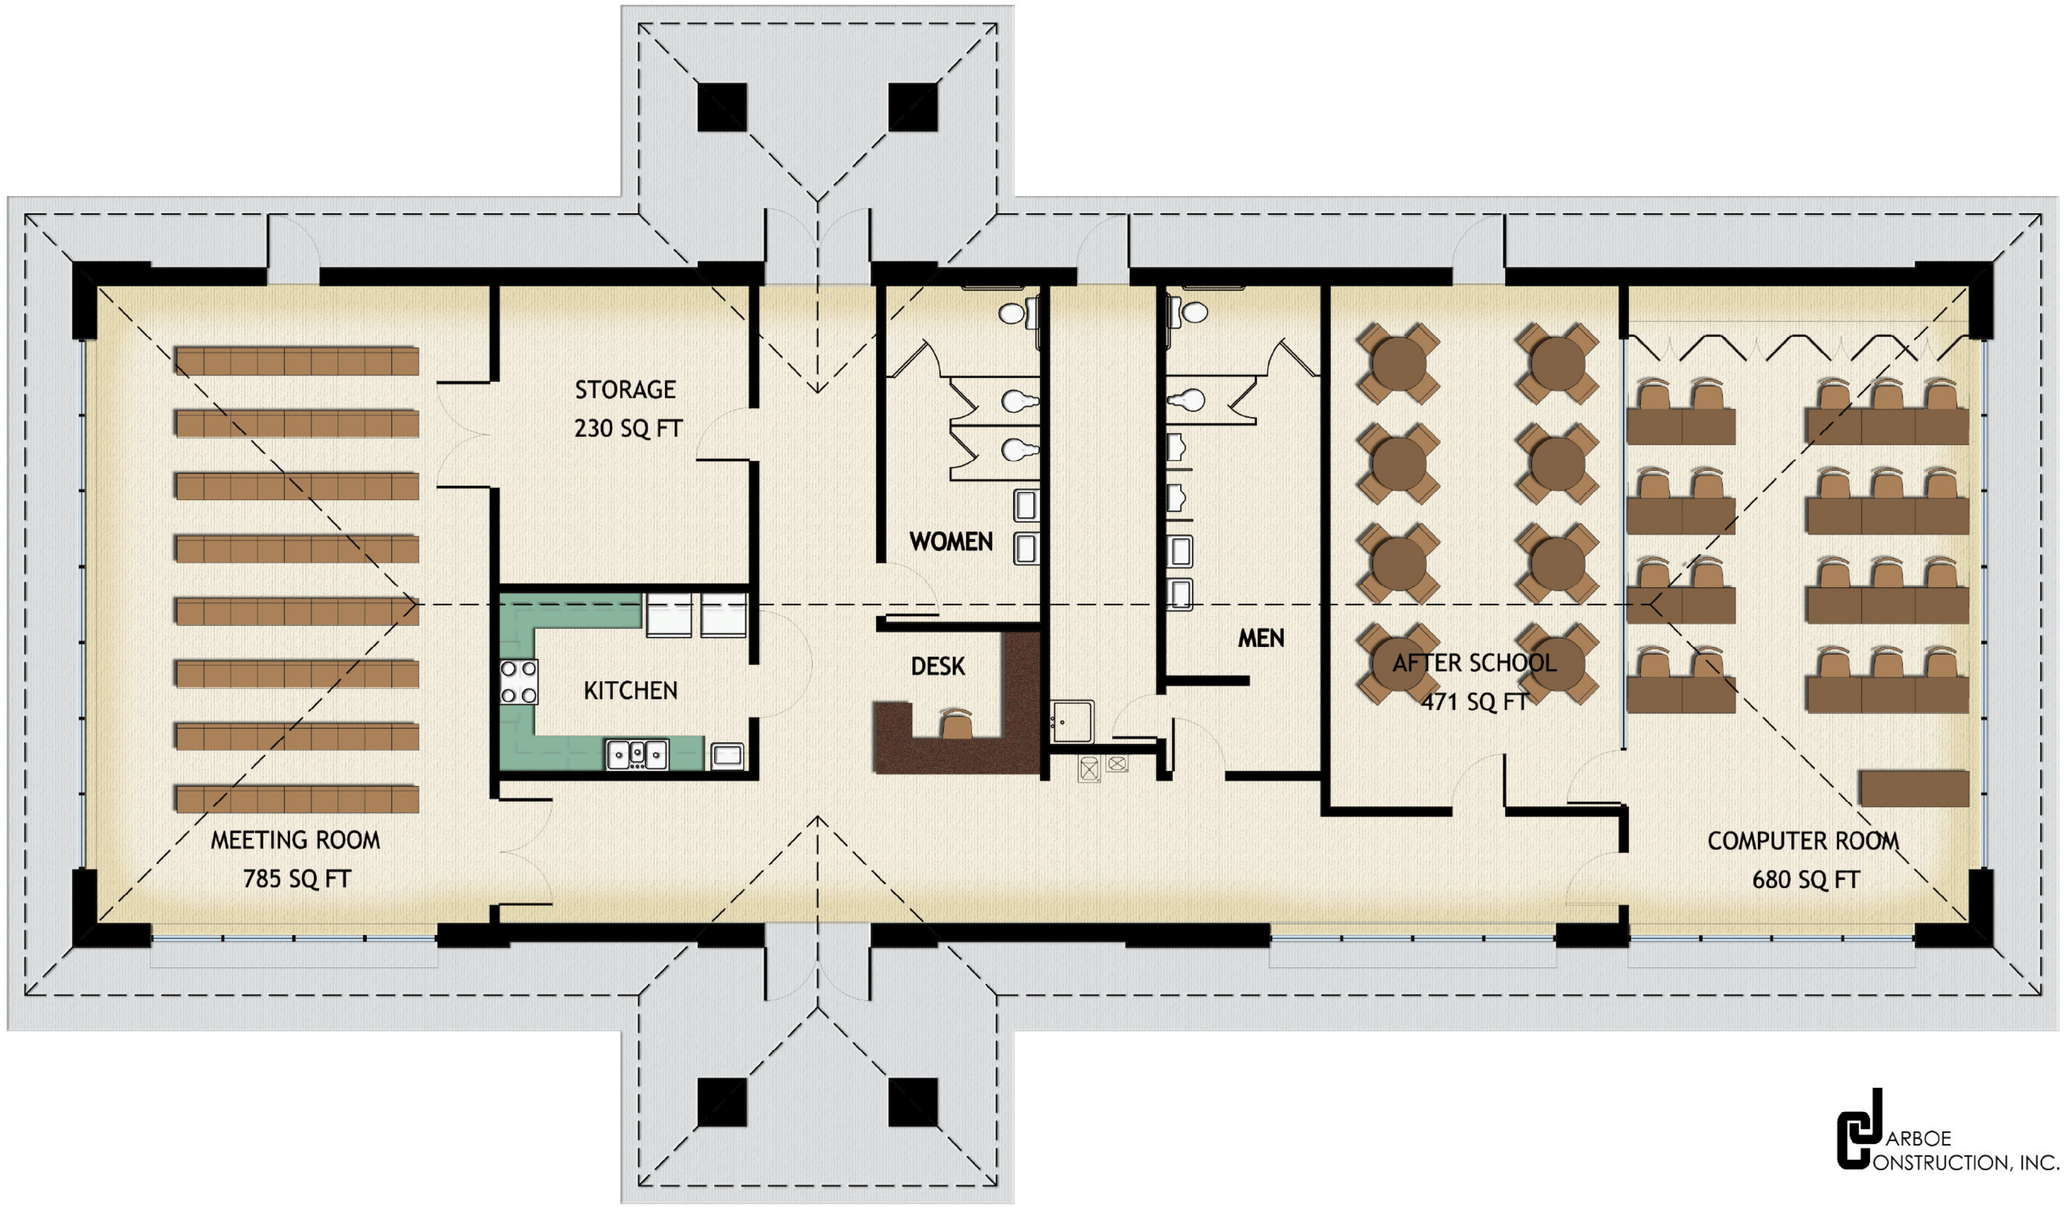
STORAGE
230 SQ FT
WOMEN
MEN
KITCHEN
DESK
AFTER SCHOOL
471 SQ FT
MEETING ROOM
785 SQ FT
COMPUTER ROOM
680 SQ FT
ARBOE
CONSTRUCTION, INC.

FLOOR PLAN