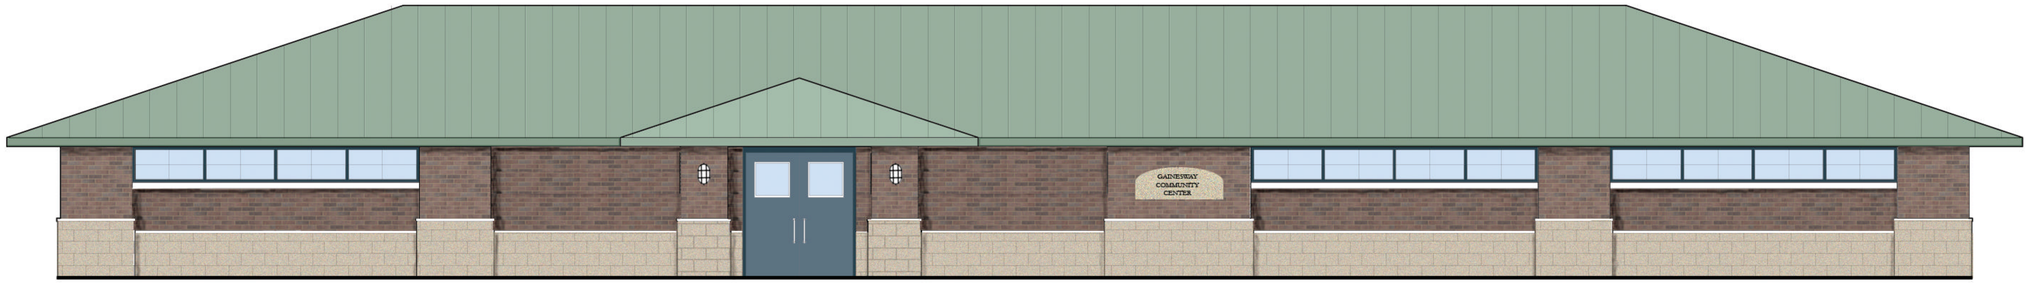

FRONT ELEVATION

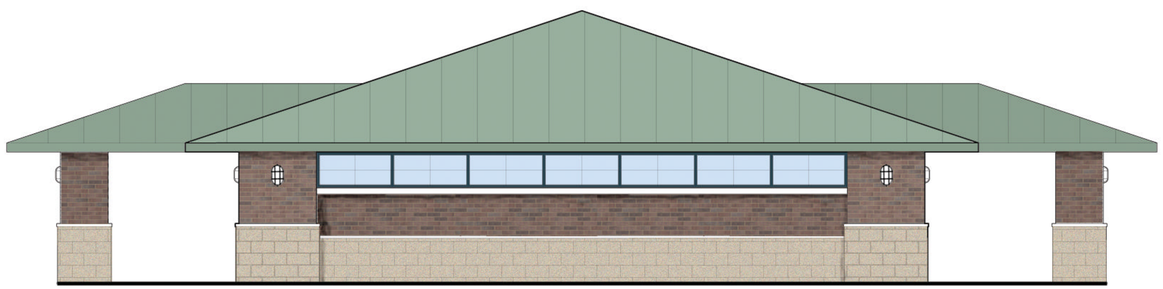

SIDE ELEVATION

ARBOE
ONSTRUCTION, INC.

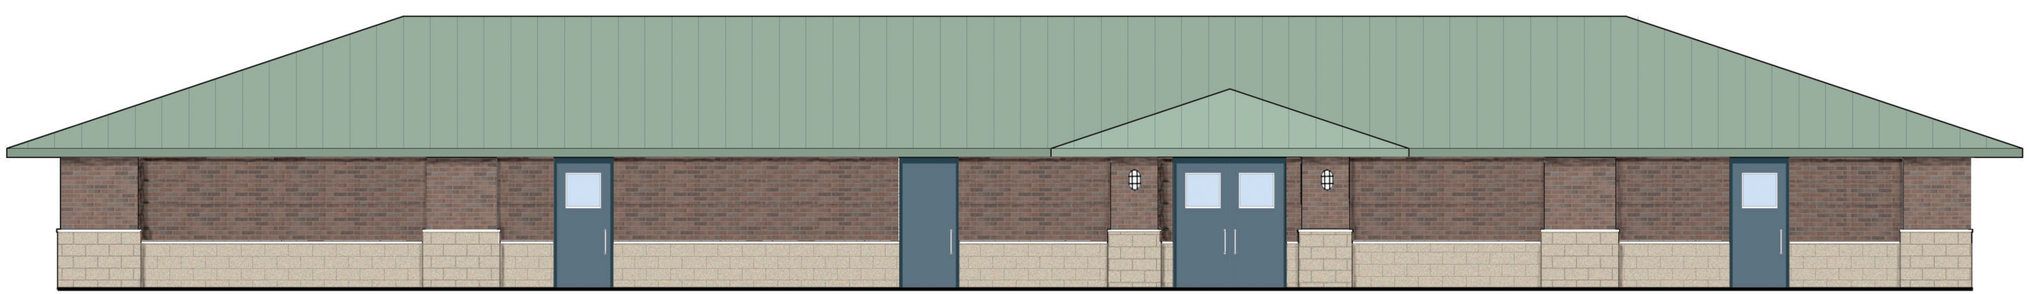

REAR ELEVATION