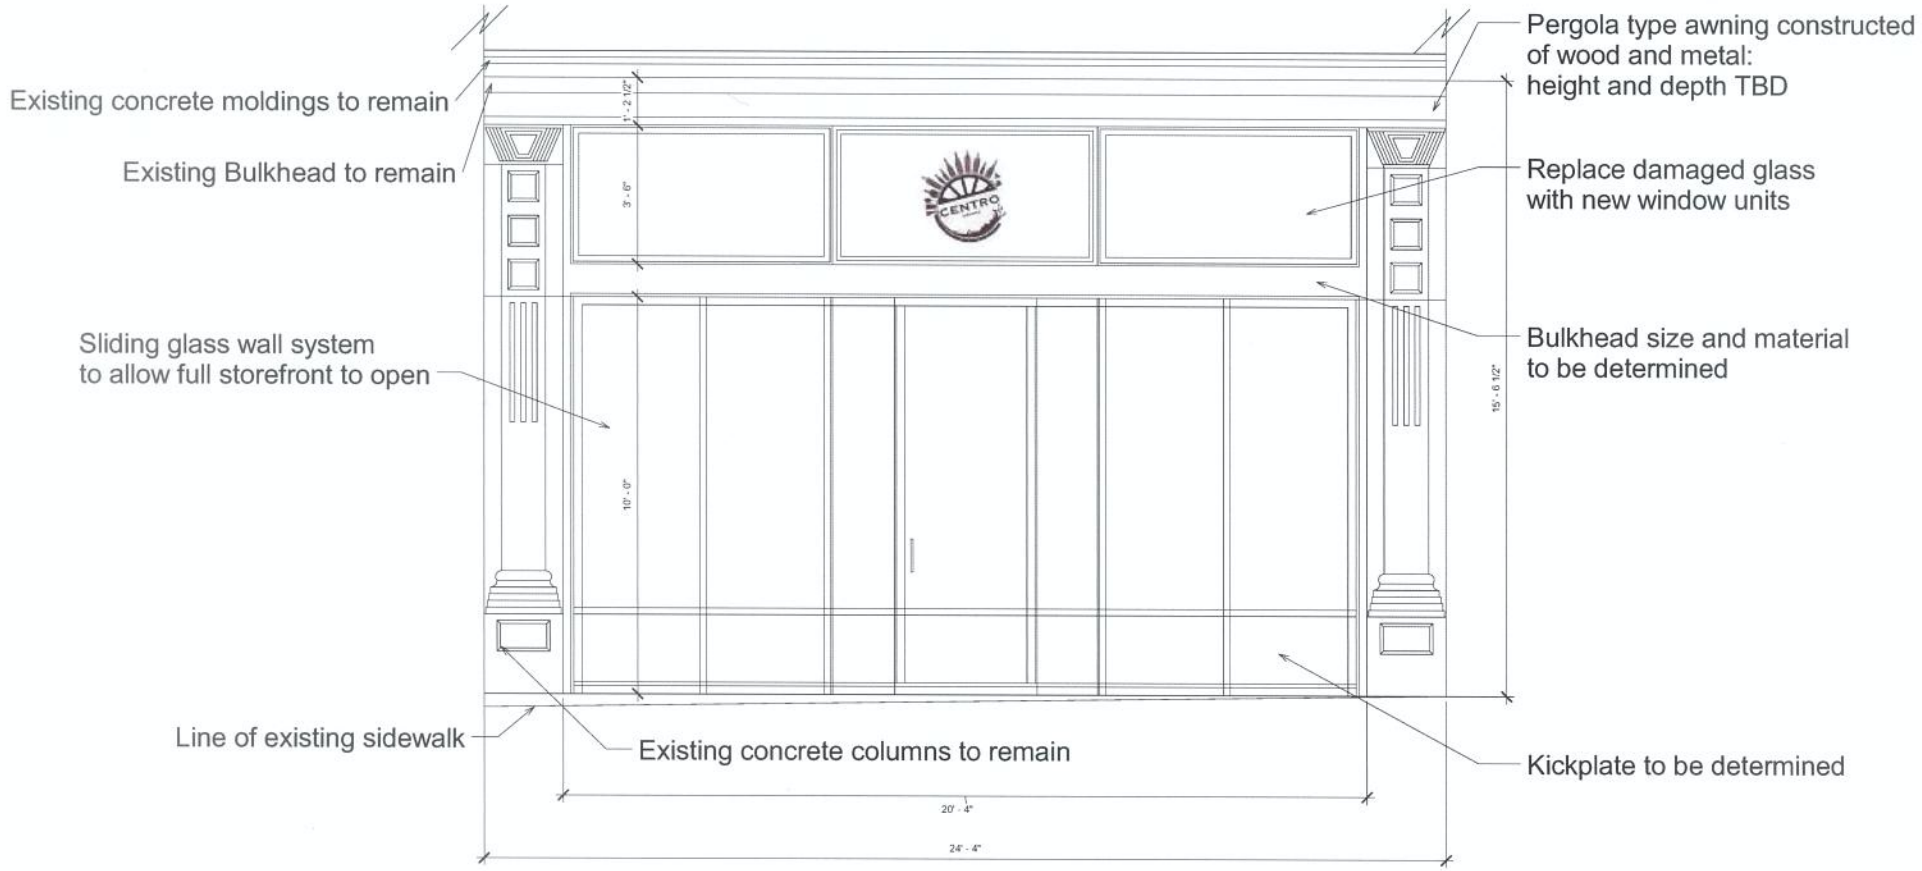
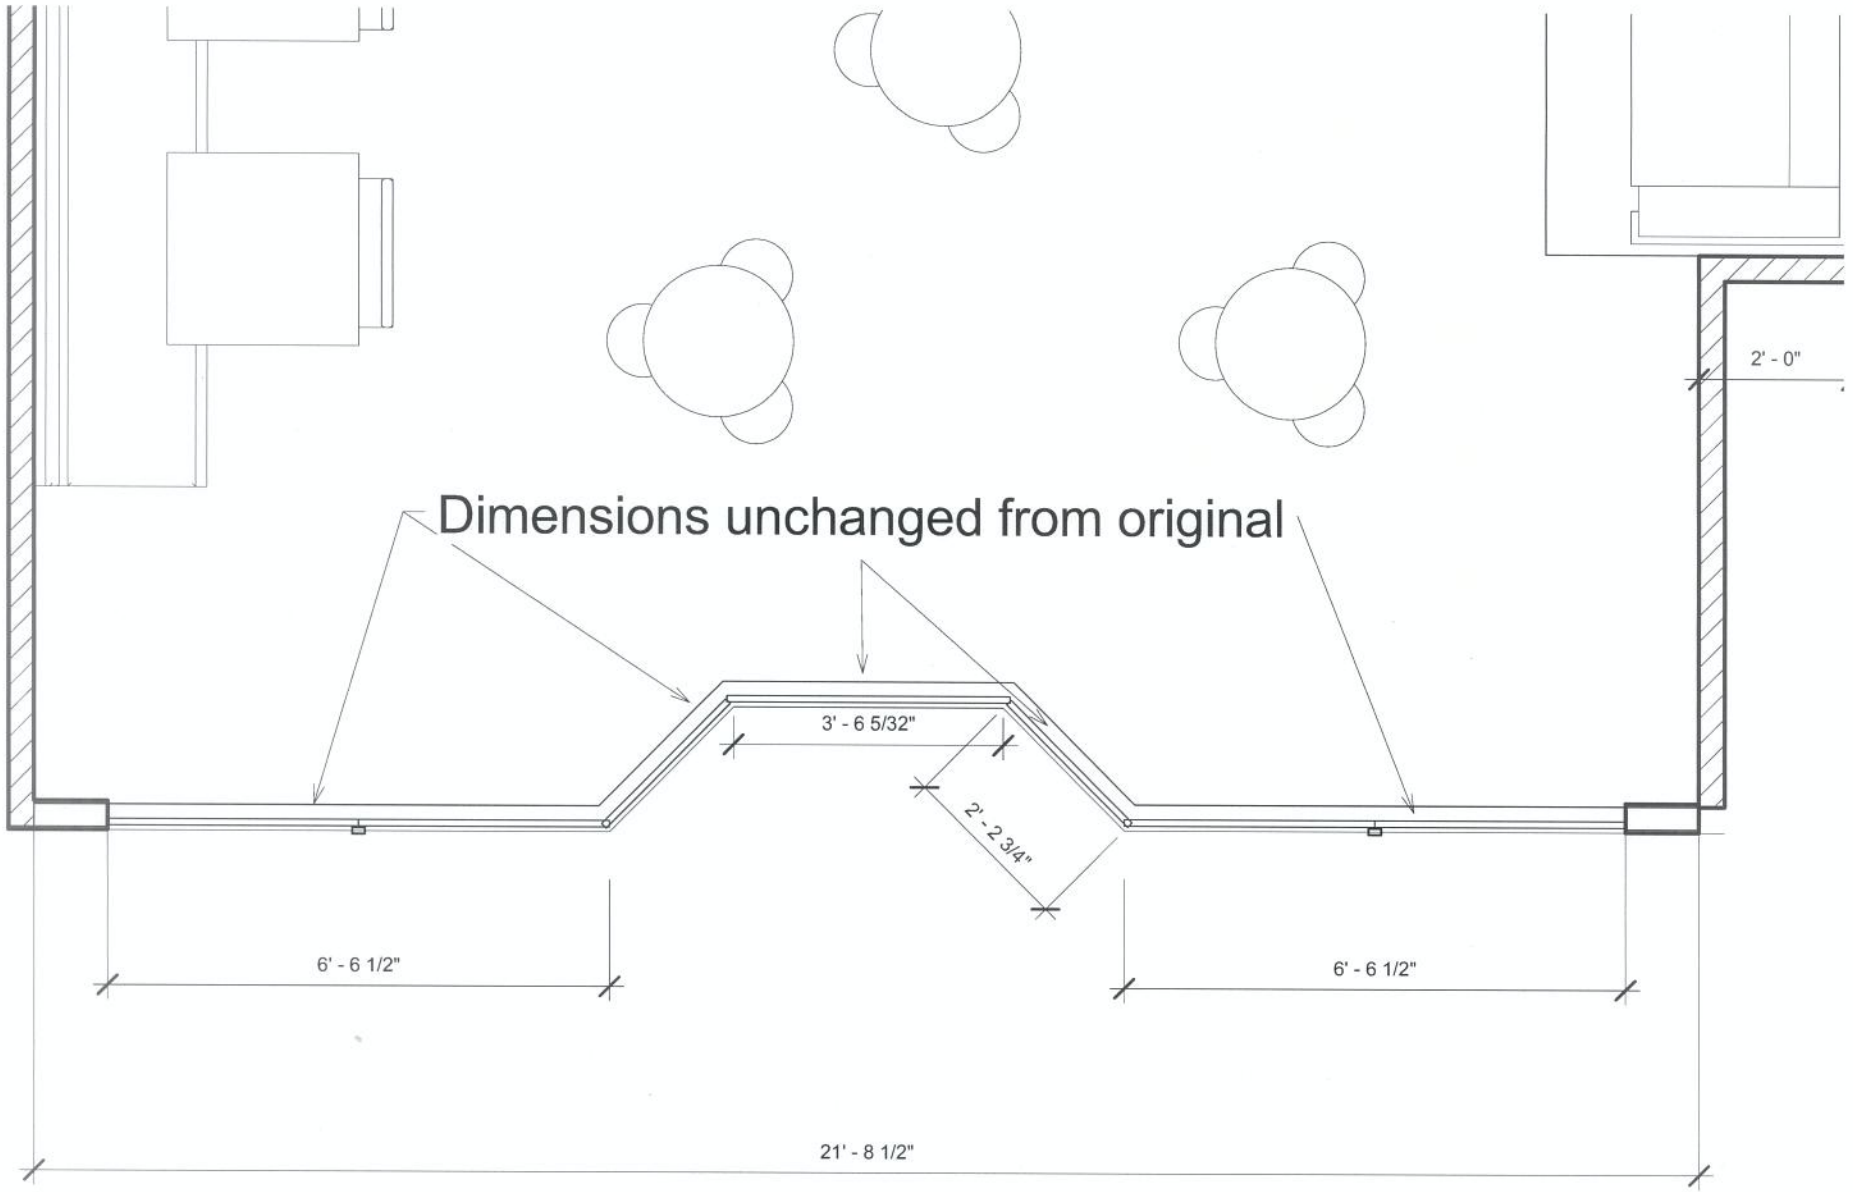

Existing concrete moldings to remain
Existing Bulkhead to remain
Sliding glass wall system
to allow full storefront to open
Line of existing sidewalk
Existing concrete columns to remain
Pergola type awning constructed
of wood and metal:
height and depth TBD
Replace damaged glass
with new window units
Bulkhead size and material
to be determined
Kickplate to be determined
1' - 2 1/2"
3' - 6"
10' - 0"
15' - 6 1/2"
20' - 4"
24' - 4"
CENTRO


Dimensions unchanged from original
2' - 0"
3' - 6 5/32"
2' - 2 3/4"
6' - 6 1/2"
6' - 6 1/2"
21' - 8 1/2"