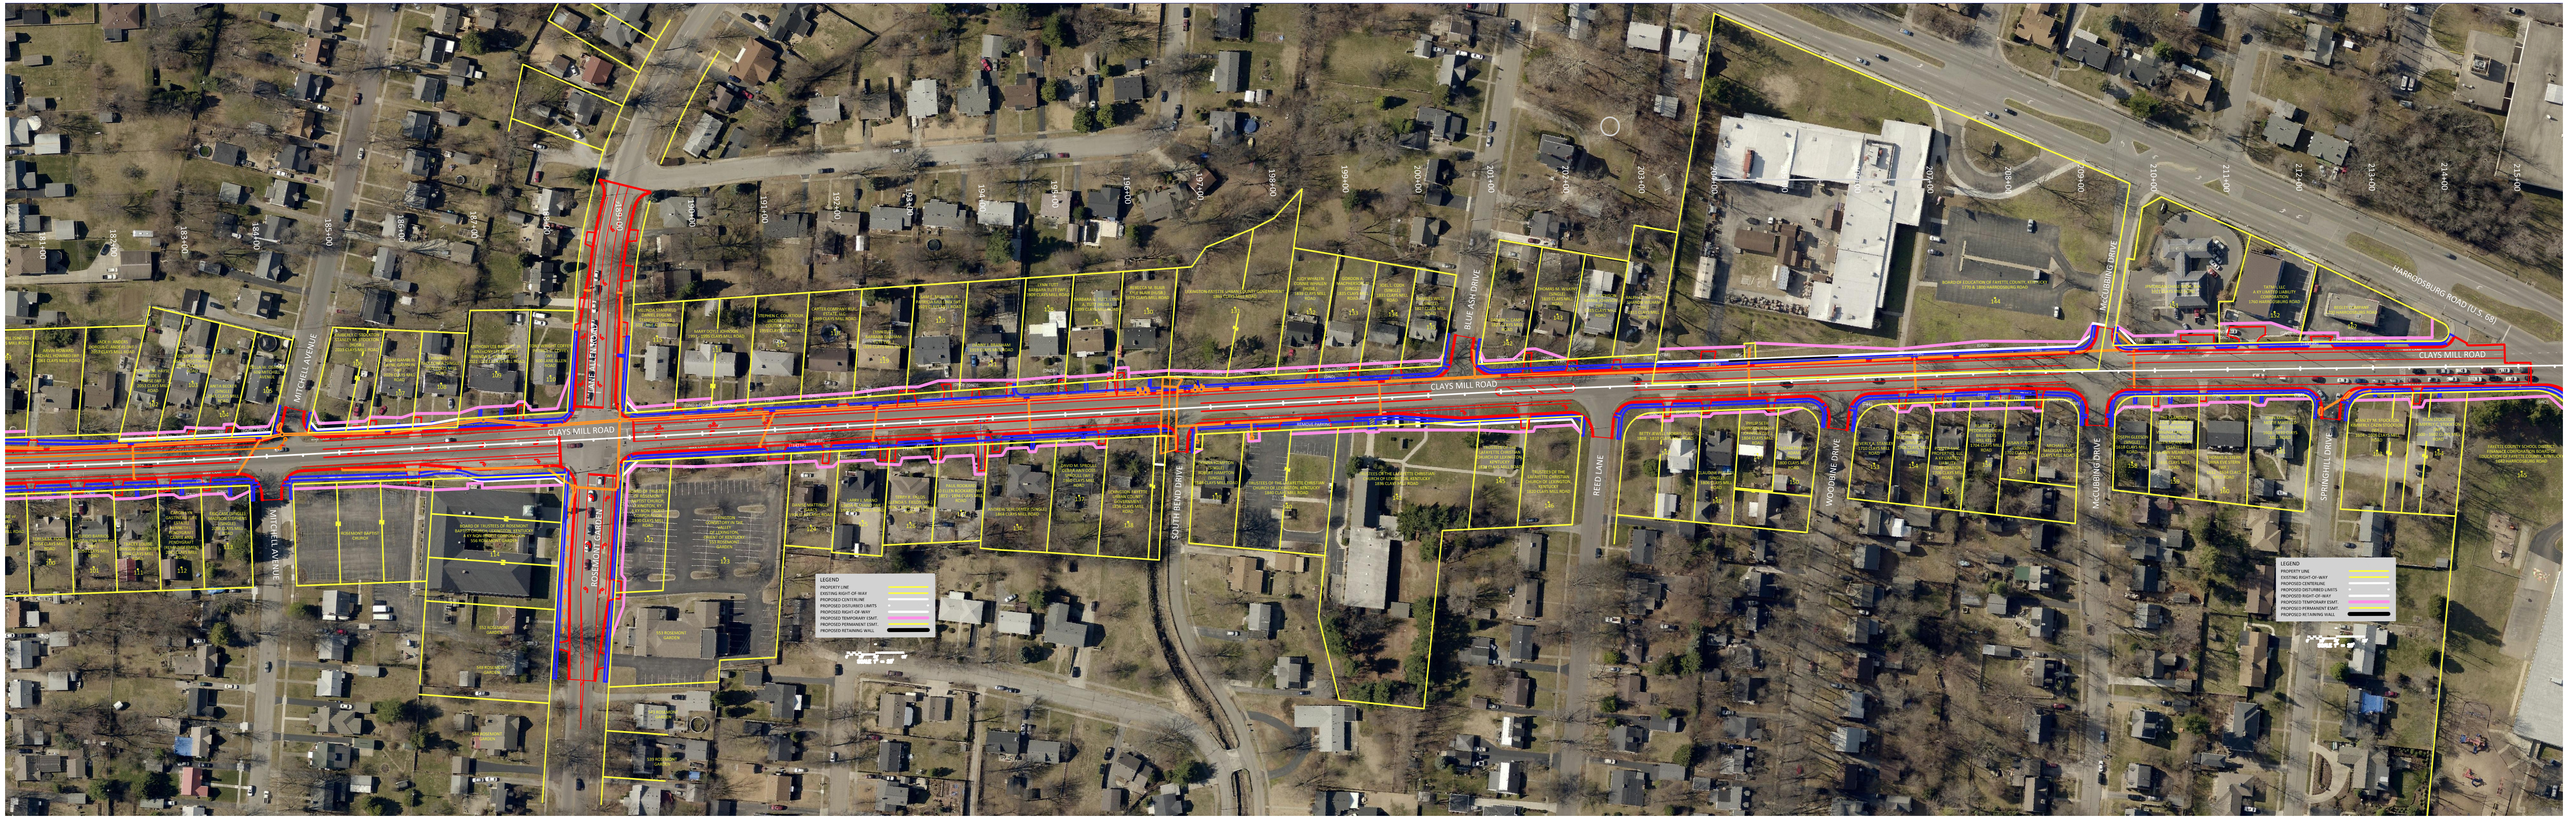
CLAYS MILL ROAD
MITCHELL AVENUE
ROSEMONT GARDEN
SOUTH BEND DRIVE
BLUE ASH DRIVE
REED LANE
WOODBINE DRIVE
McCUBBING DRIVE
SPRINGHILL DRIVE
HARRODSBURG ROAD (U.S. 68)
LEGEND
PROPERTY LINE
EXISTING RIGHT-OF-WAY
PROPOSED CENTERLINE
PROPOSED DISTURBED LIMITS
PROPOSED RIGHT-OF-WAY
PROPOSED TEMPORARY EMT.
PROPOSED PERMANENT EMT.
PROPOSED RETAINING WALL