ALEXANDRIA DRIVE INTERSECTION IMPROVEMENT

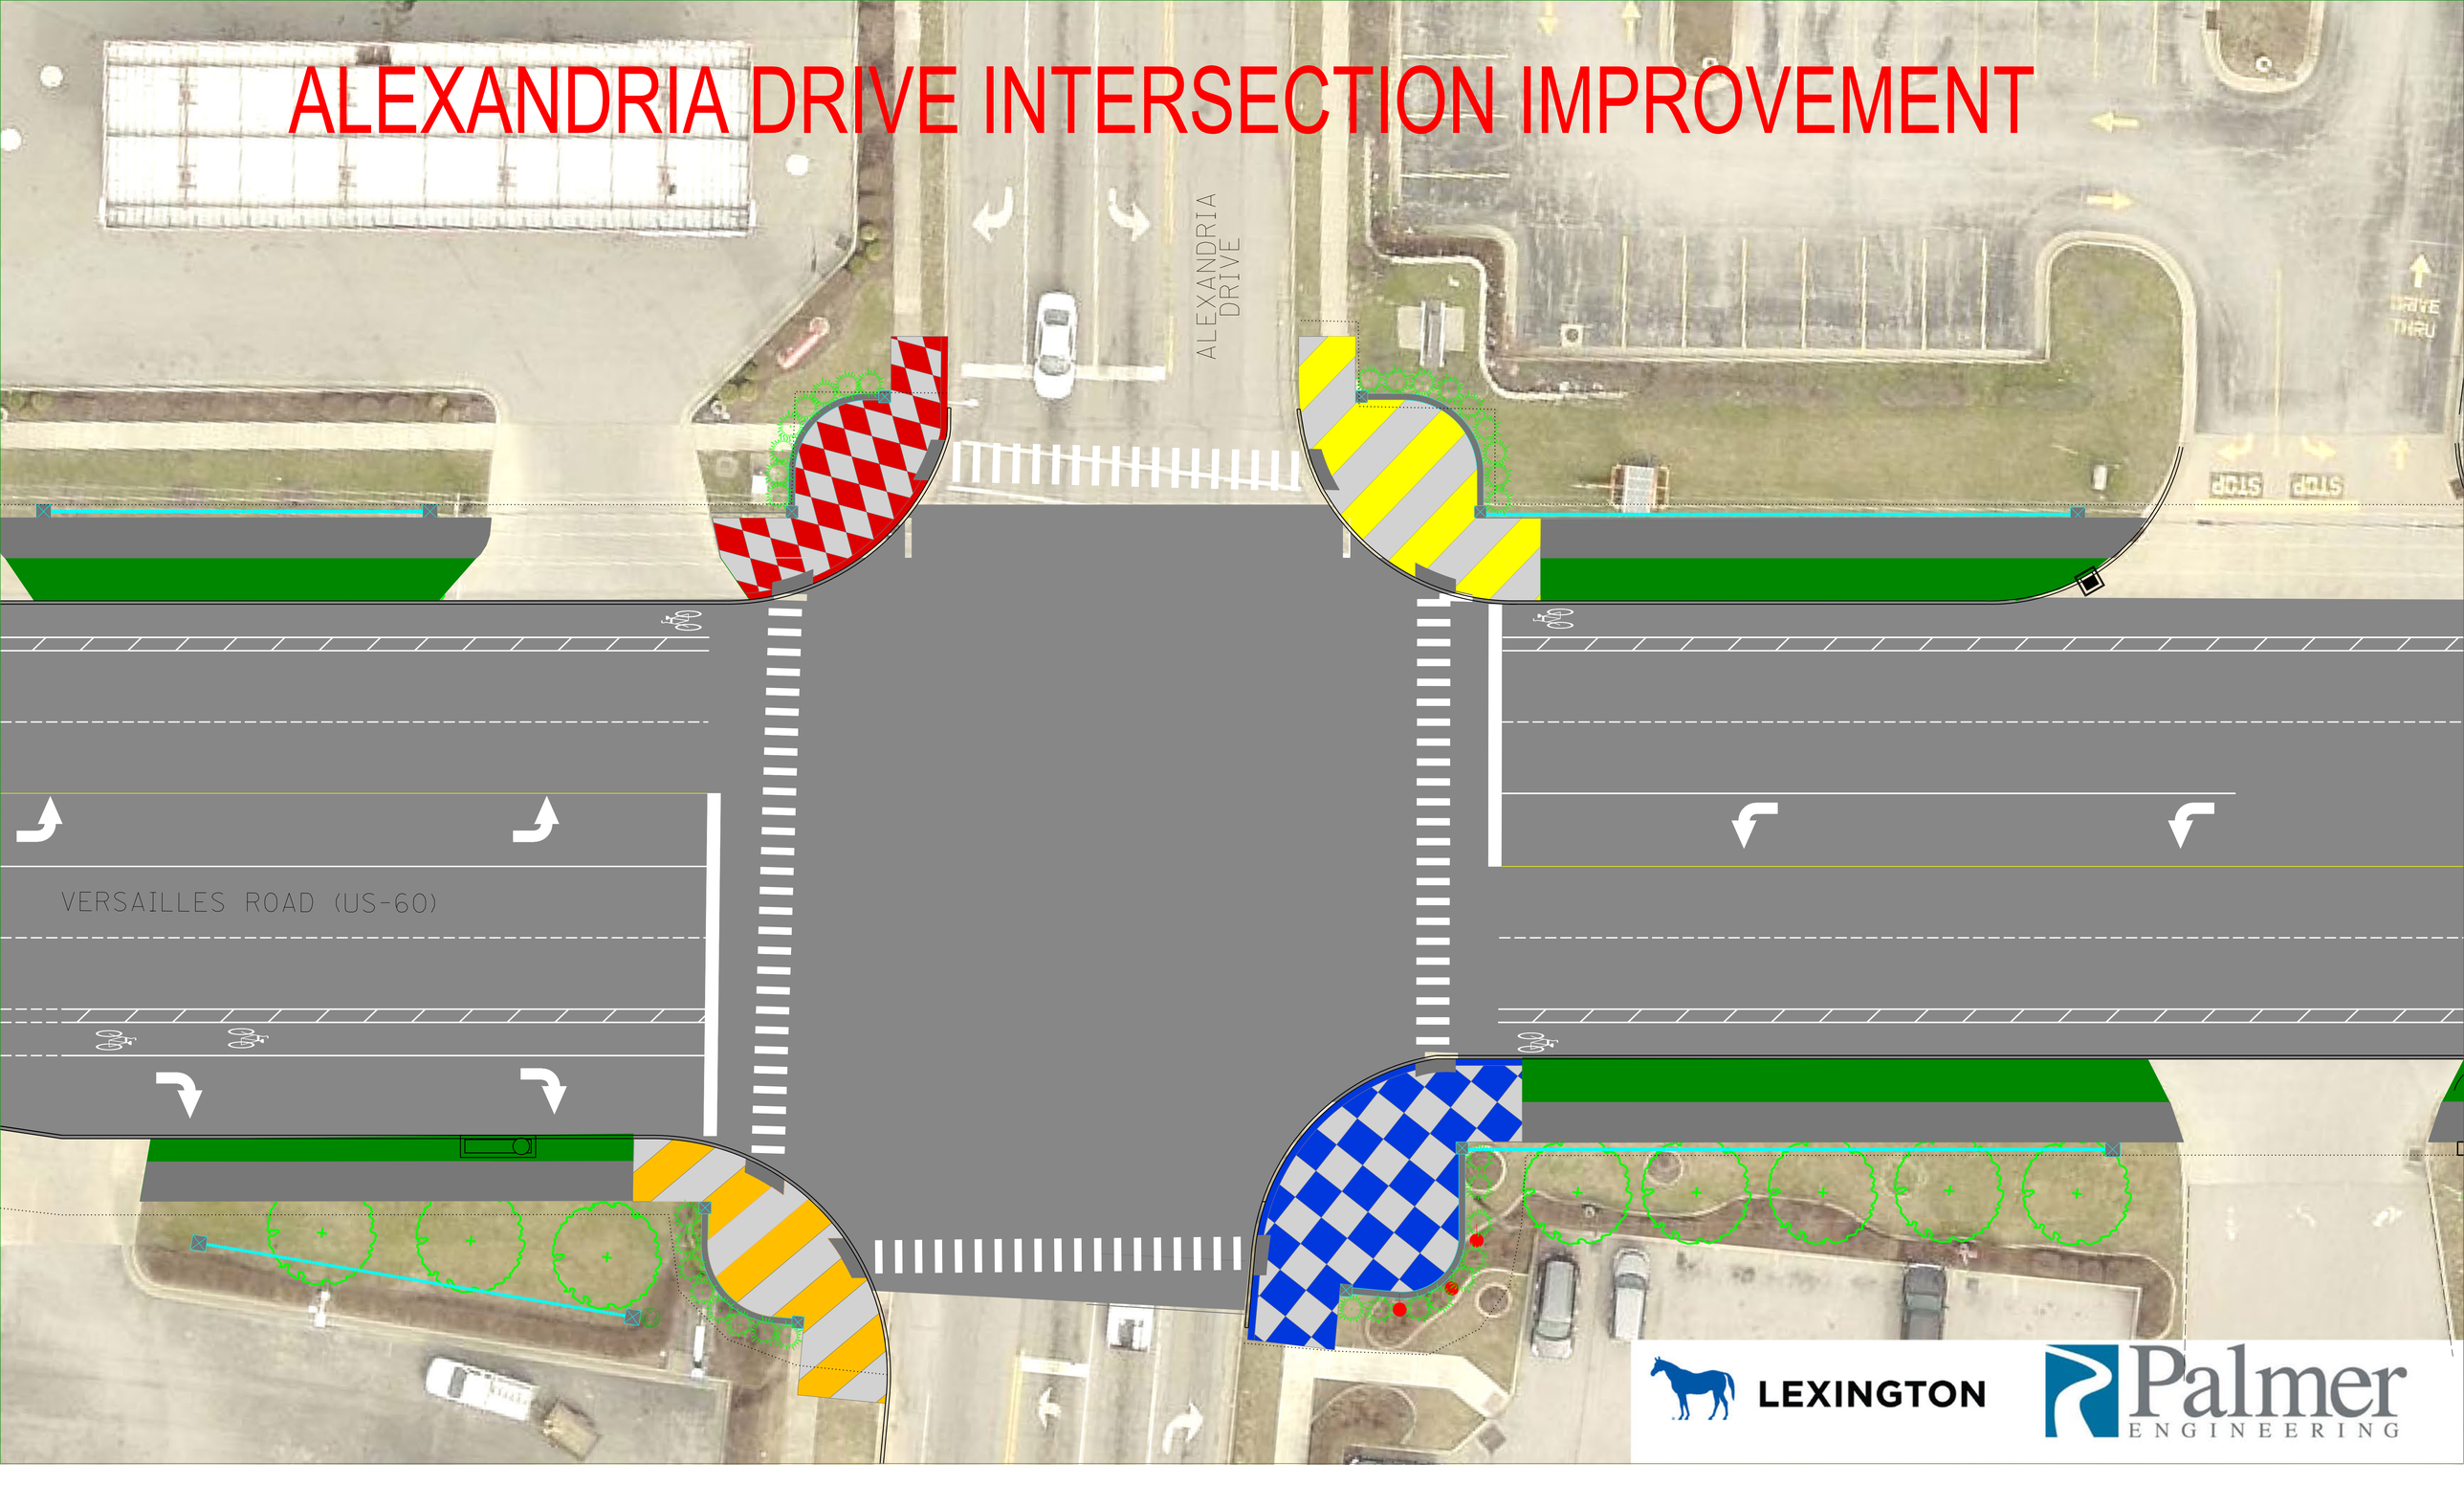

MASON HEADLEY RD INTERSECTION IMPROVEMENT

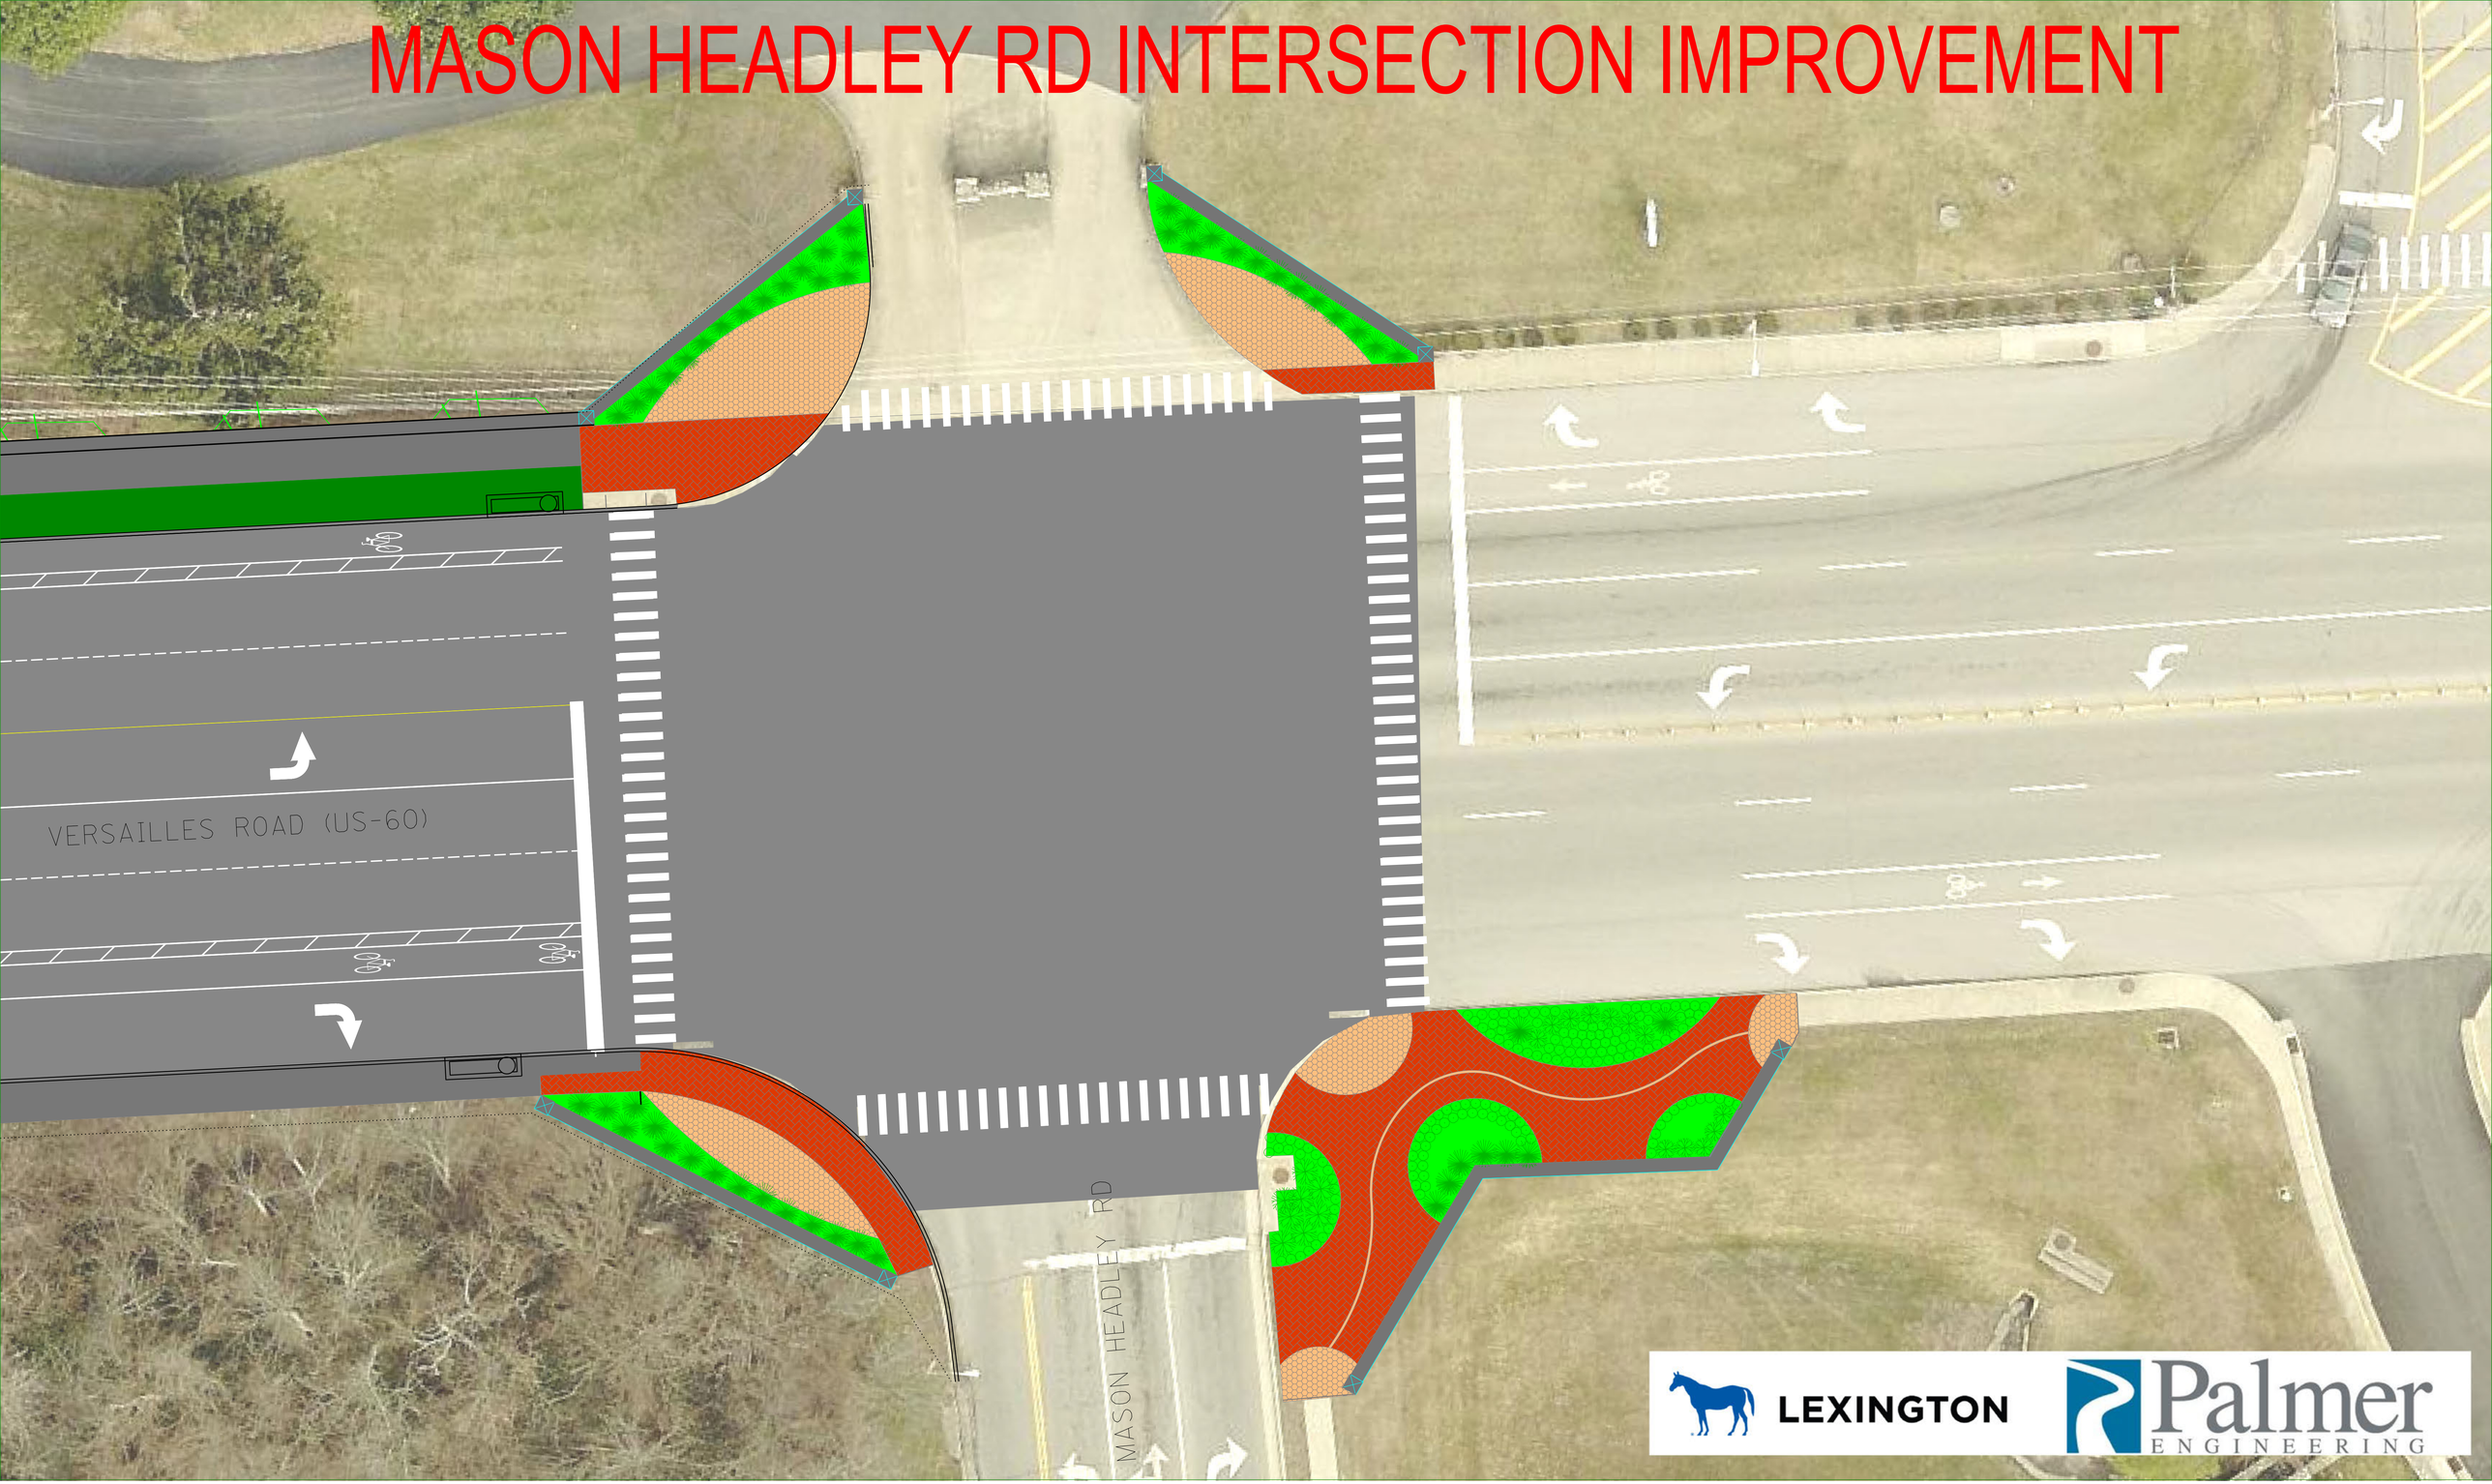

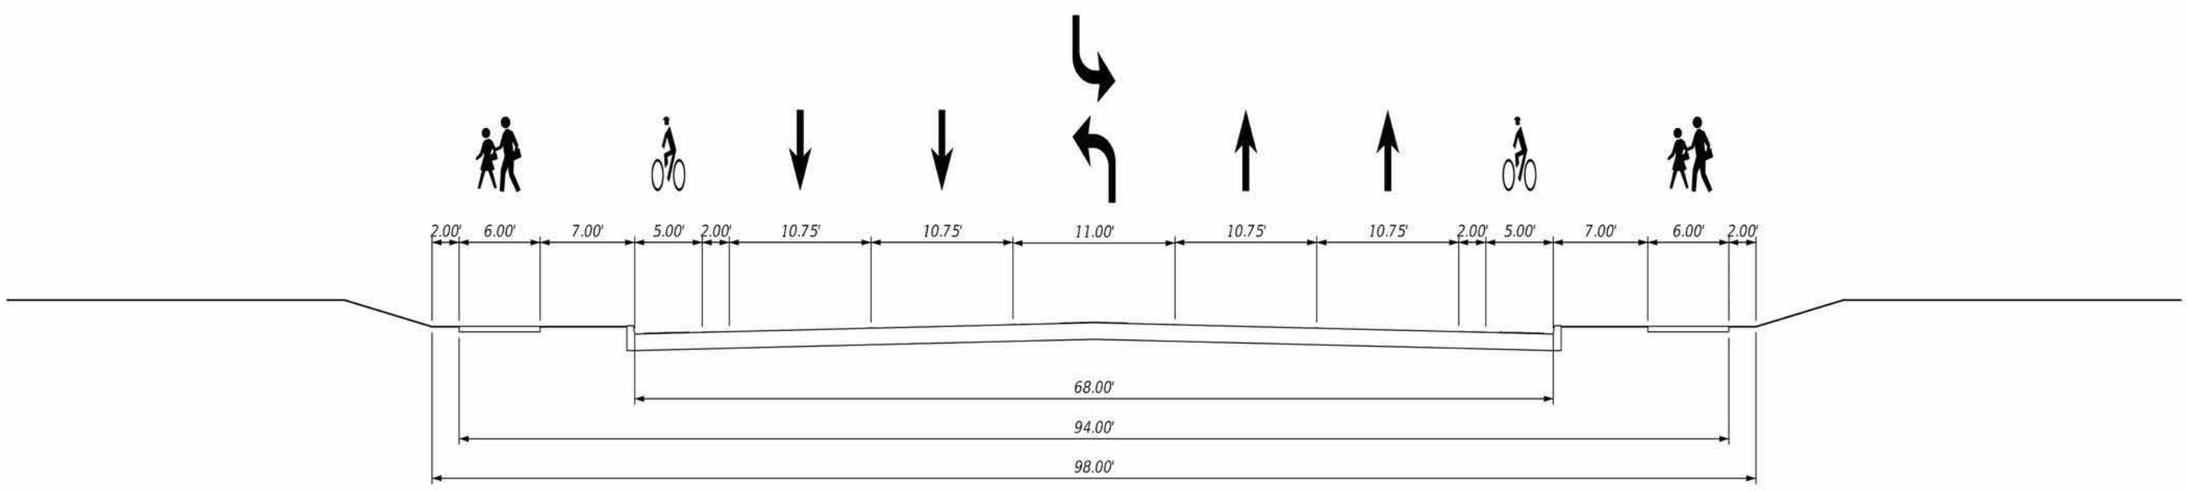

TEMPLATE

VERSAILLES ROAD
CONCEPTUAL CROSS SECTION - ALEXANDRIA DRIVE TO VILLAGE DRIVE

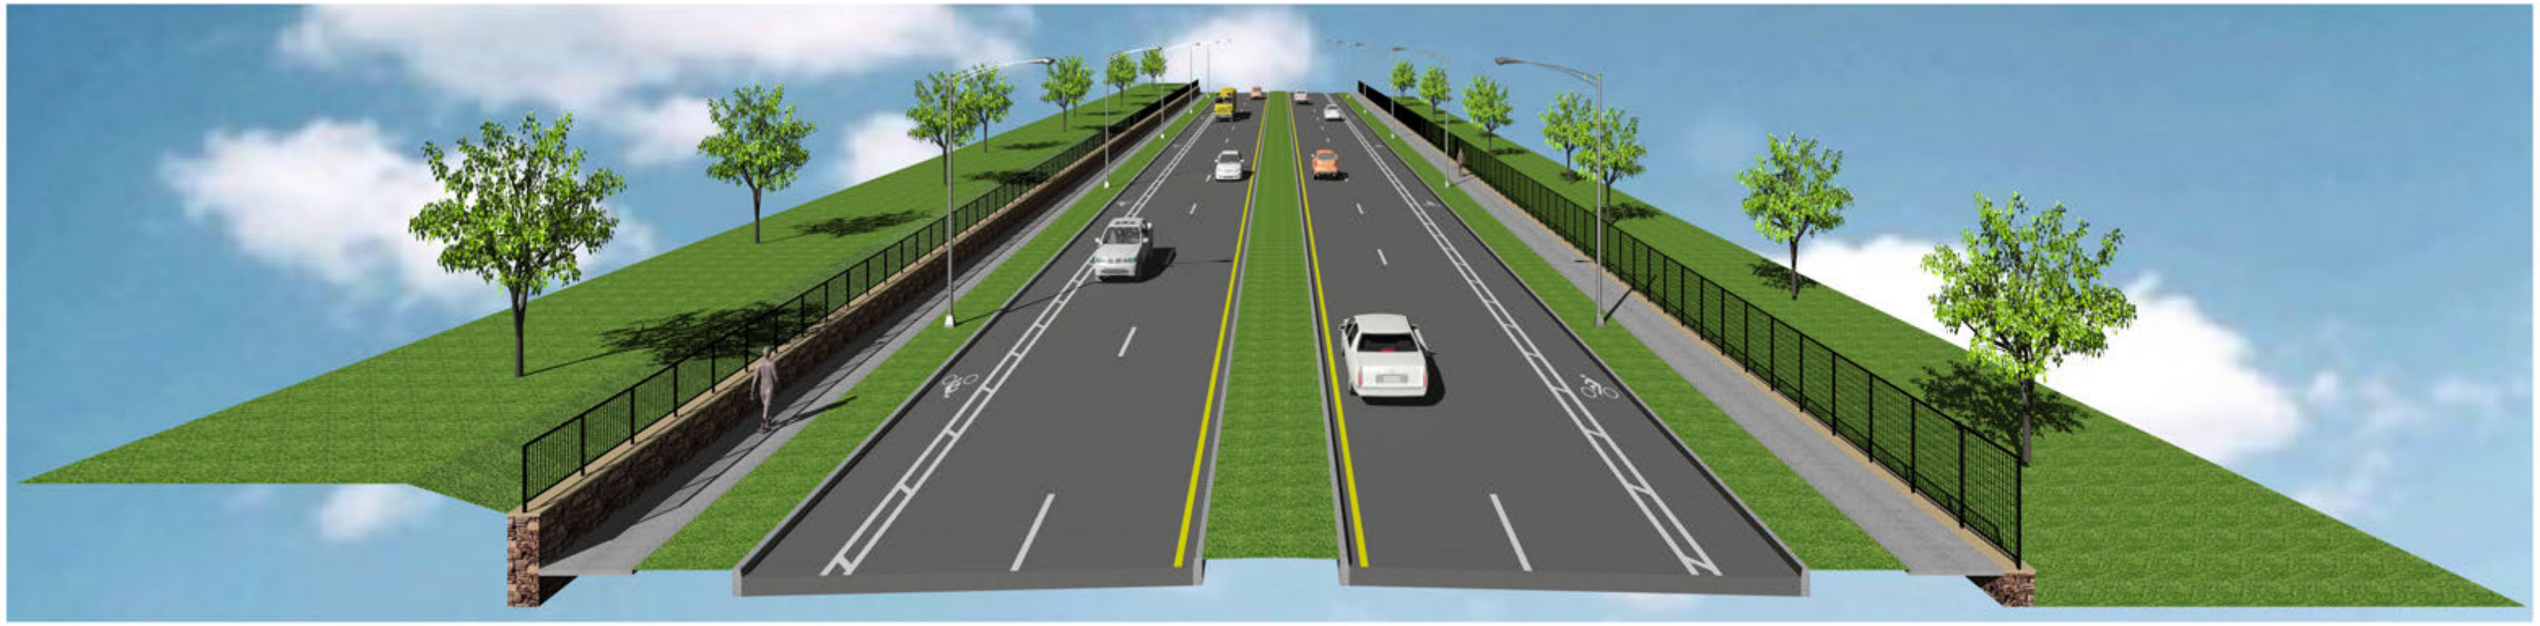

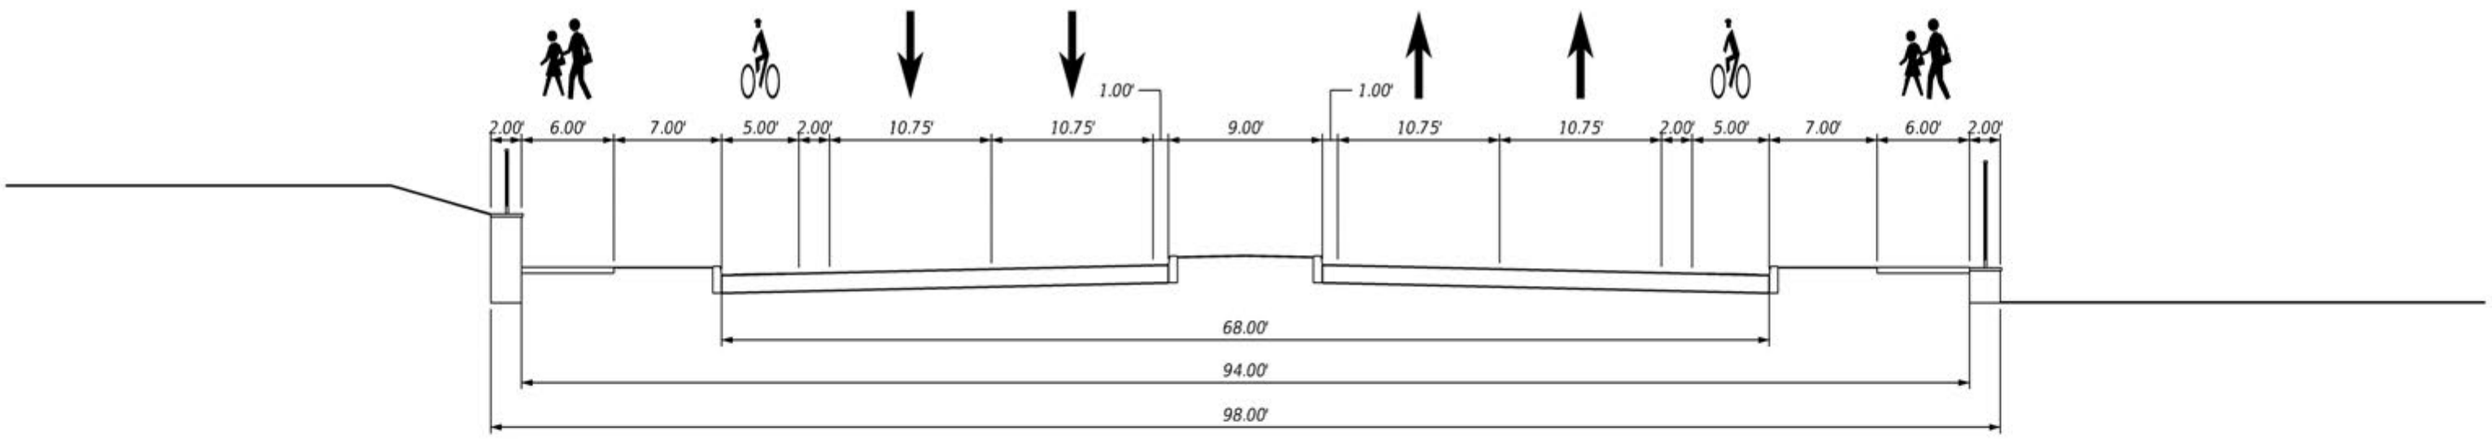

TEMPLATE

VERSAILLES ROAD
CONCEPTUAL CROSS SECTION - VILLAGE DRIVE TO MASON HEADLEY ROAD